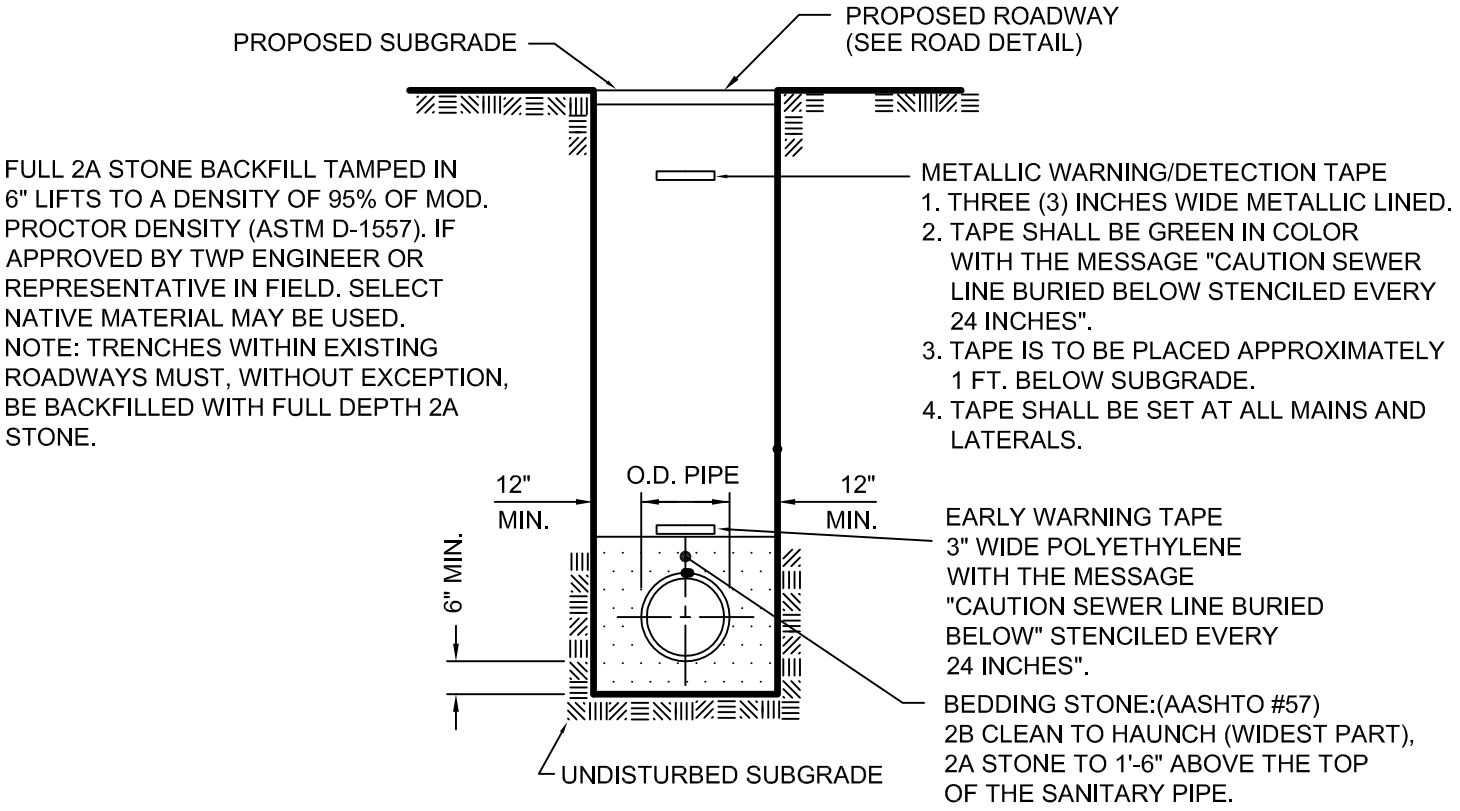

FRANCONIA TOWNSHIP STANDARD DETAIL

SANITARY SEWER BACKFILL DETAIL

DATE	7–2012	NOT TO SCALE	SN613

Metz Engineers